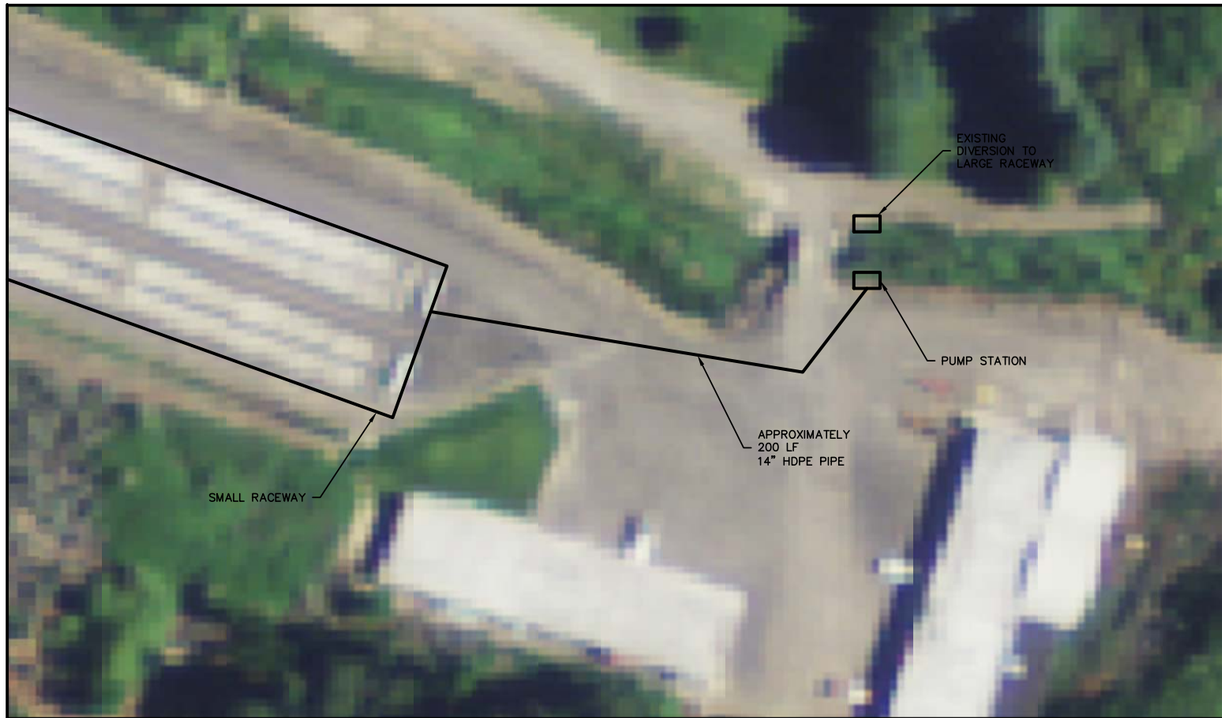

FISH HATCHERY
1" = 40'

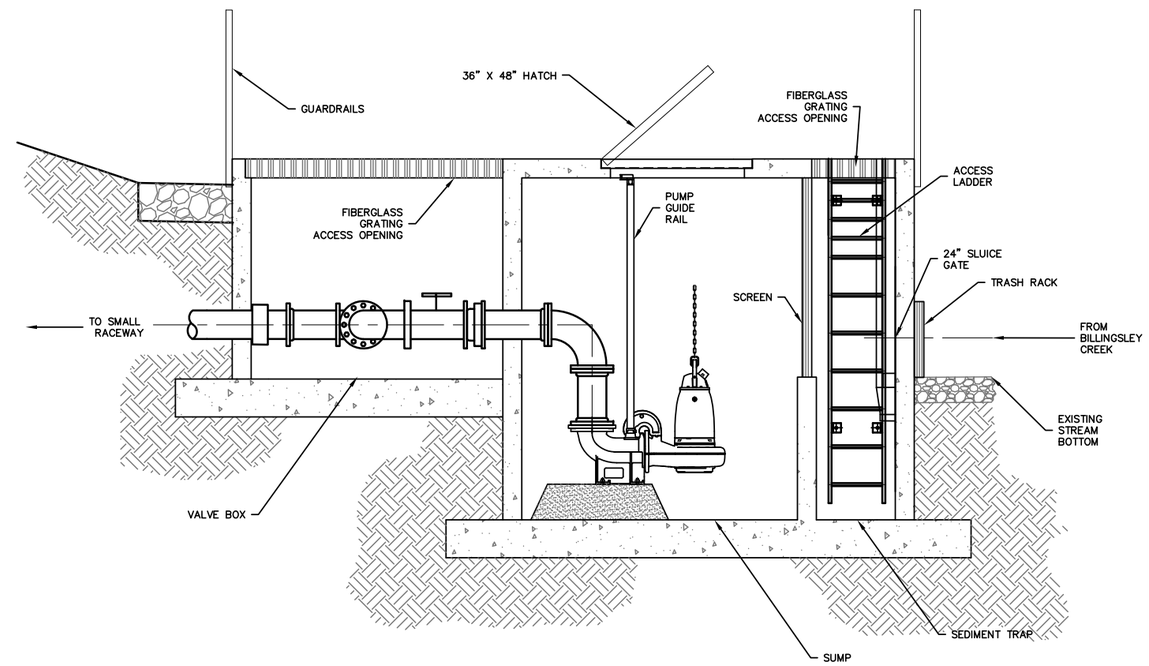

PUMP STATION SECTION VIEW
1" = 2'

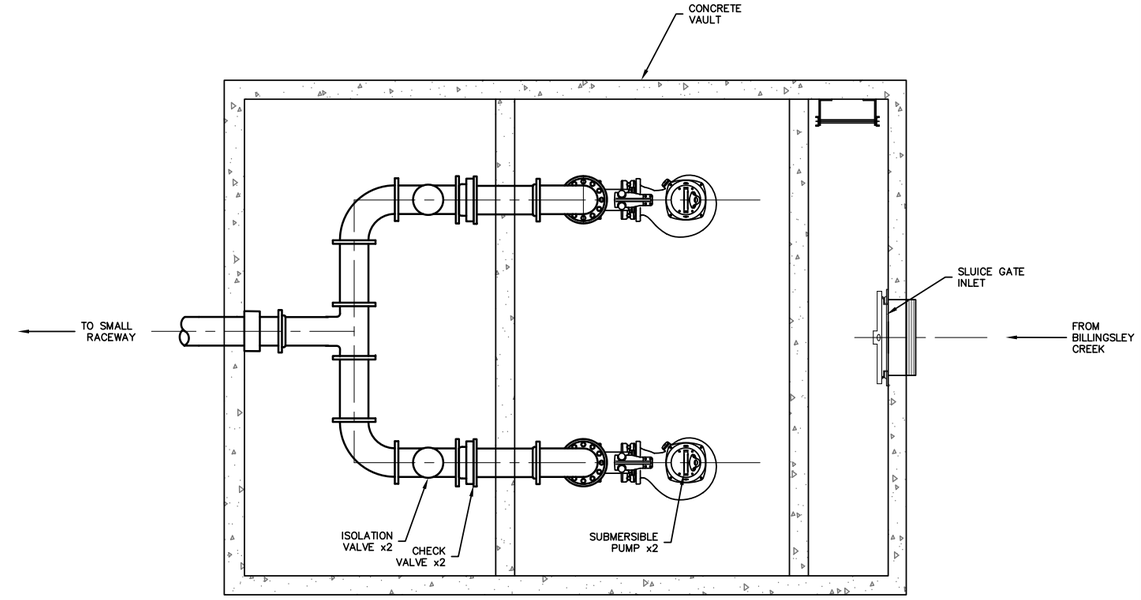

PUMP STATION PLAN VIEW
1" = 2'

PROJECT: RANGEN HATCHERY			
TITLE: SMALL RACEWAY PUMP STATION CONCEPTUAL DESIGN			
DESIGNED BY	CM	CHECKED BY	CB
DRAWN BY	CM	APPROVED BY	CB
FILENAME: FIGURE 1	DRAWING No. 1	REV 0	

C:\Users\coleman.miller.GLOBAL\Desktop\FISH HATCHERY.dwg-12/3/2012 4:39 PM