TYPICAL DAM CROSS SECTION ILLUSTRATING HEIGHT CONVENTION
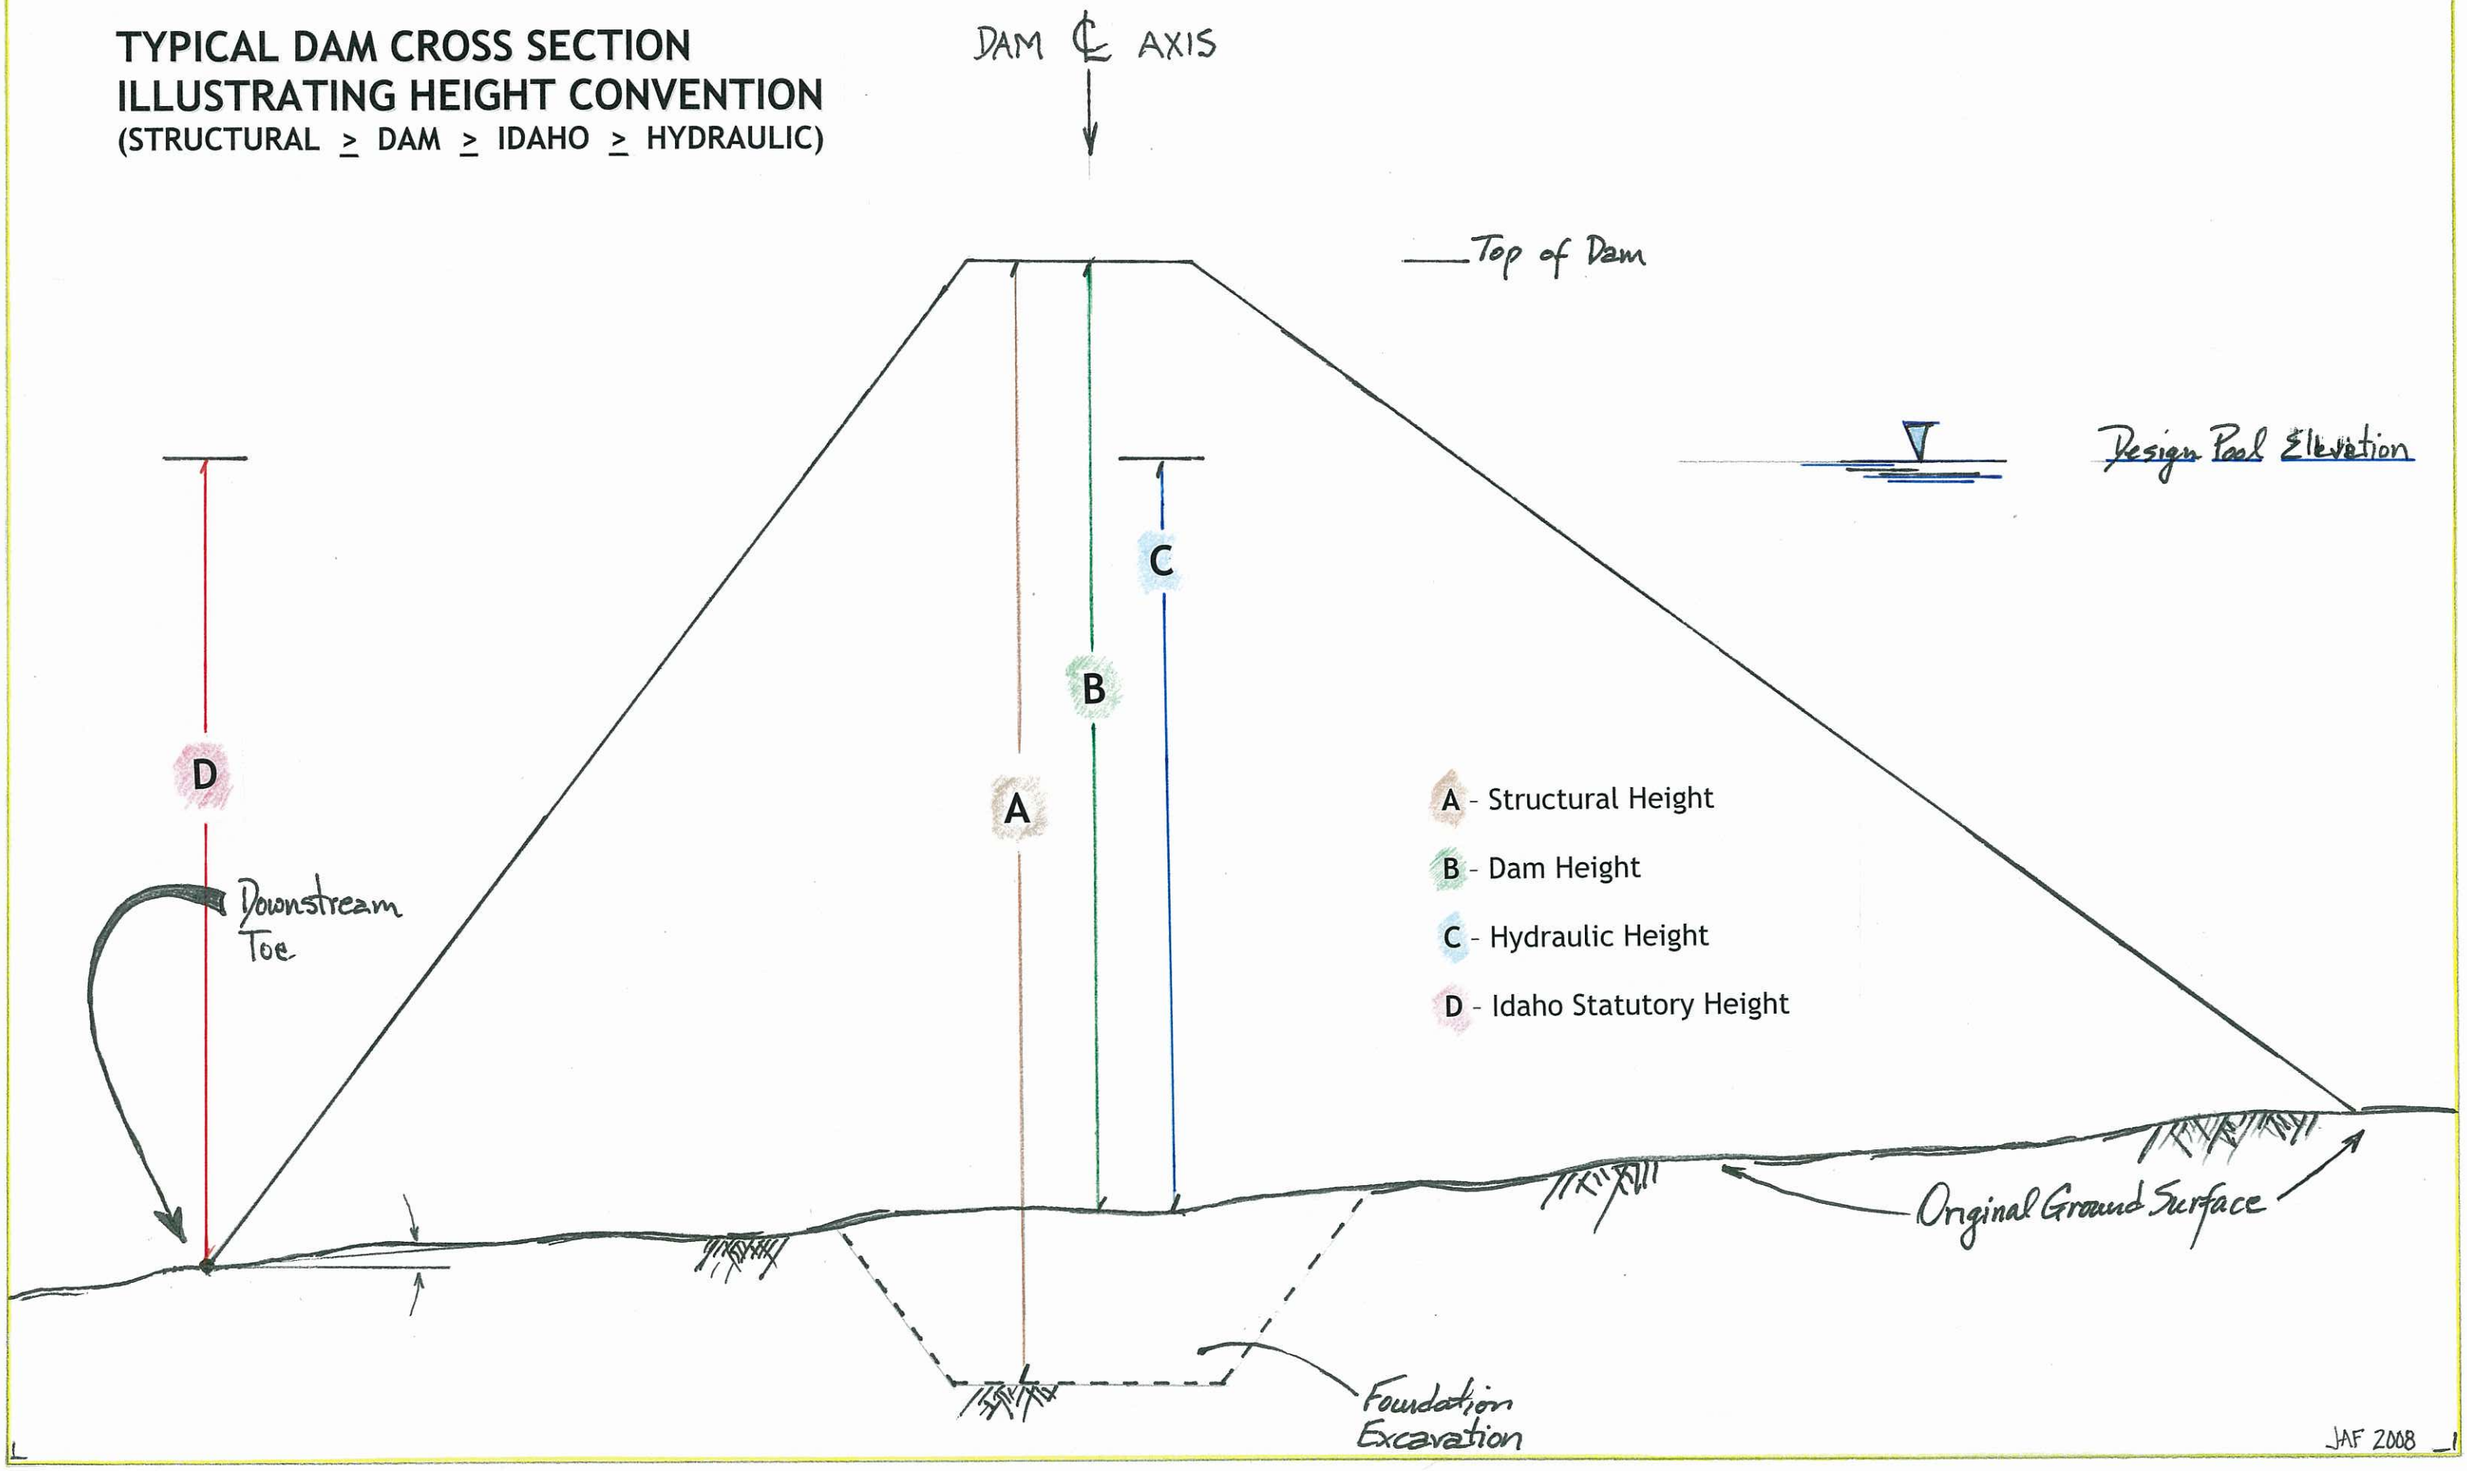
(STRUCTURAL ≥ DAM ≥ IDAHO ≥ HYDRAULIC)