63-31862 Oversized Map

WILLOWBROOK DEVELOPMENT INC
PLACE OF USE – SECTION 25, T5N, R2W, B.M.

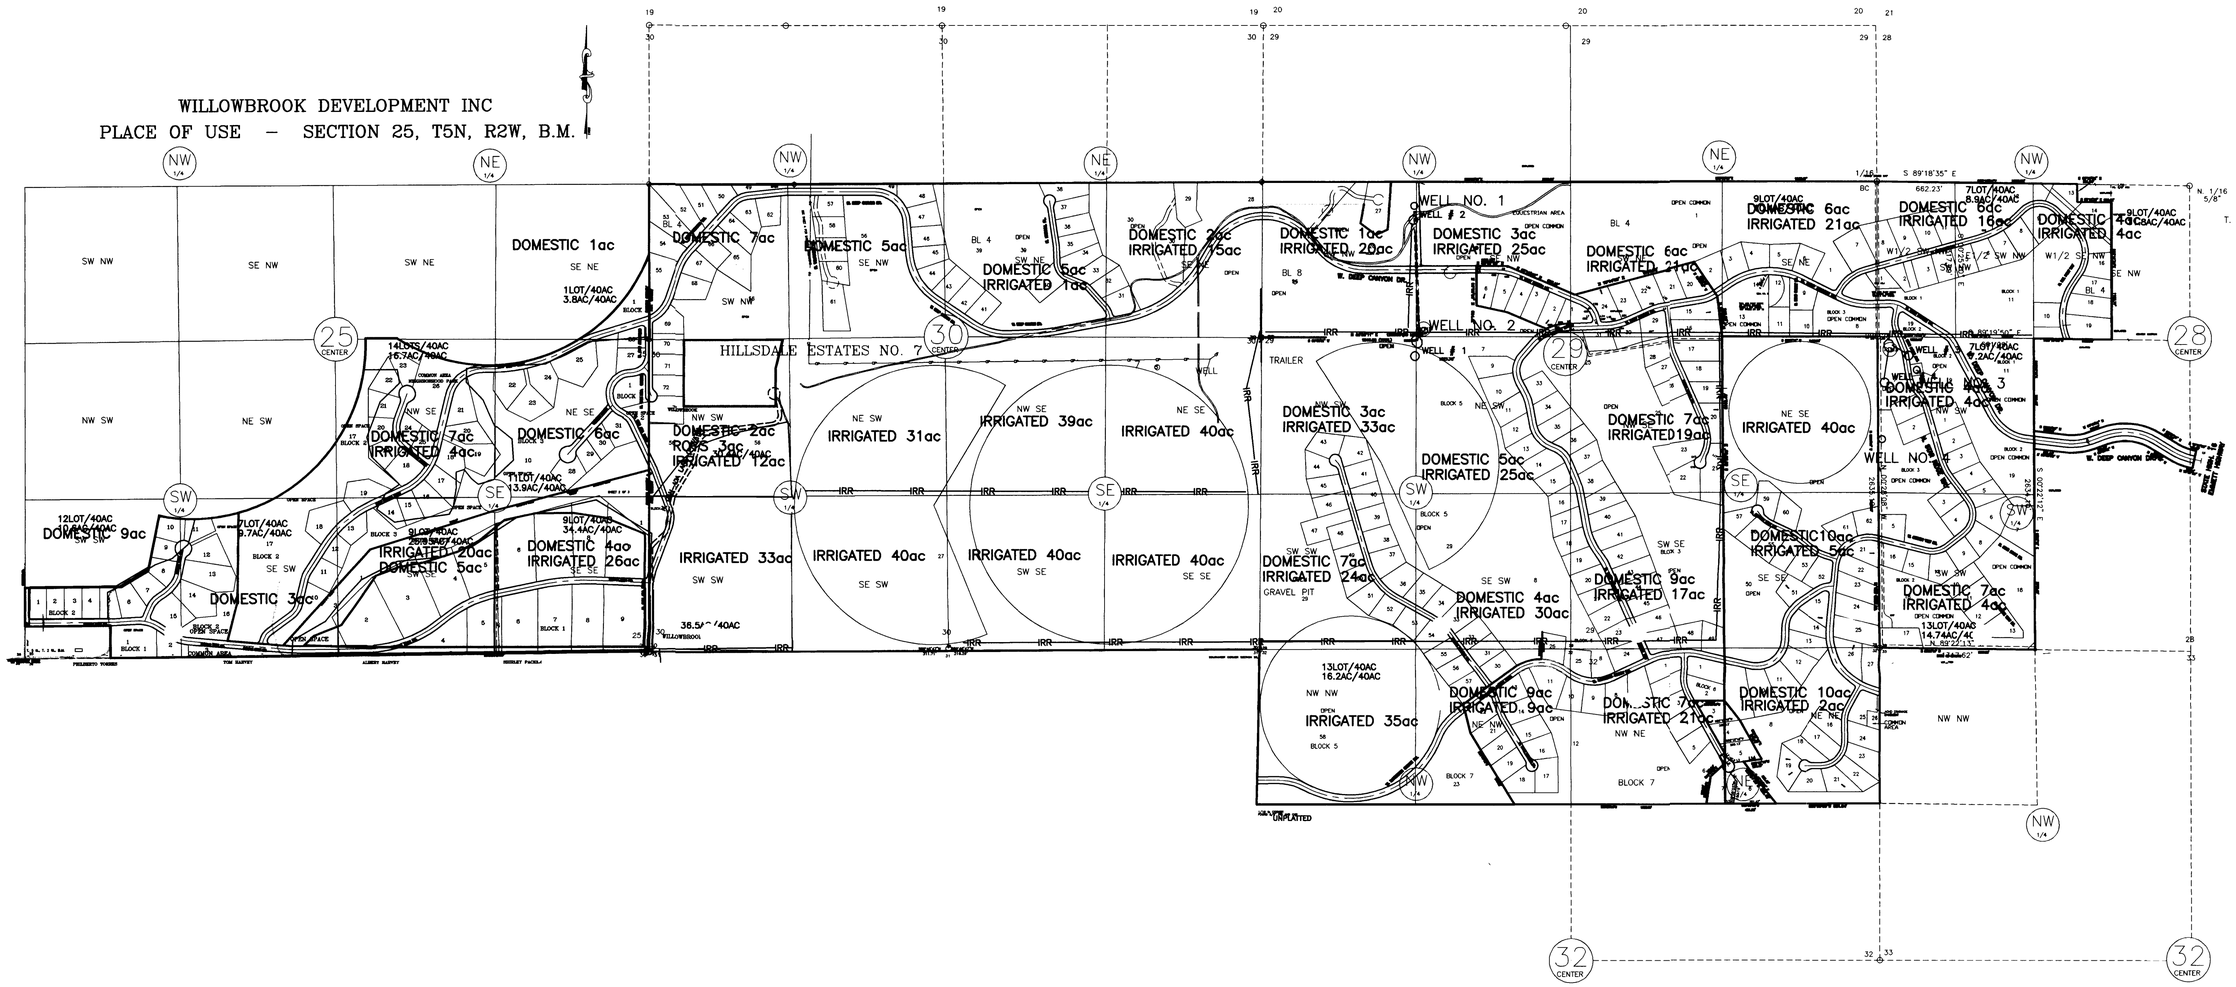

WATER RIGHTS

WR-1	63-07131
WR-2	63-03079
WR-3	63-8376
WR-4	63-03114
WR-5	63-03365
WR-6	63-04387
WR-7	63-07056A
WR-8	63-07056B

GRAPHIC SCALE

(IN FEET)
1 inch = 500 ft.

REVISED 11/07/0

HILLSDALE

1/4 SECTION MAP

JOHNSON ENGINEERING
9225 CHINDEN BLVD SUITE J
GARDEN CITY, IDAHO 83714
(208) 323-7563

SCALE:	1" = 600'
DATE:	6/26/94
DESIGNED BY:	R.B.J.
SHEET:	1 OF 1
DWG. NAME:	HILL

\\Desgaq\c\HILL\Hill.dwg Thu Jan 29 14:24:32 2004

63-31862 oversized MAP