CEMENT GROUT PLACEMENT
(OAR 690-210-0320)

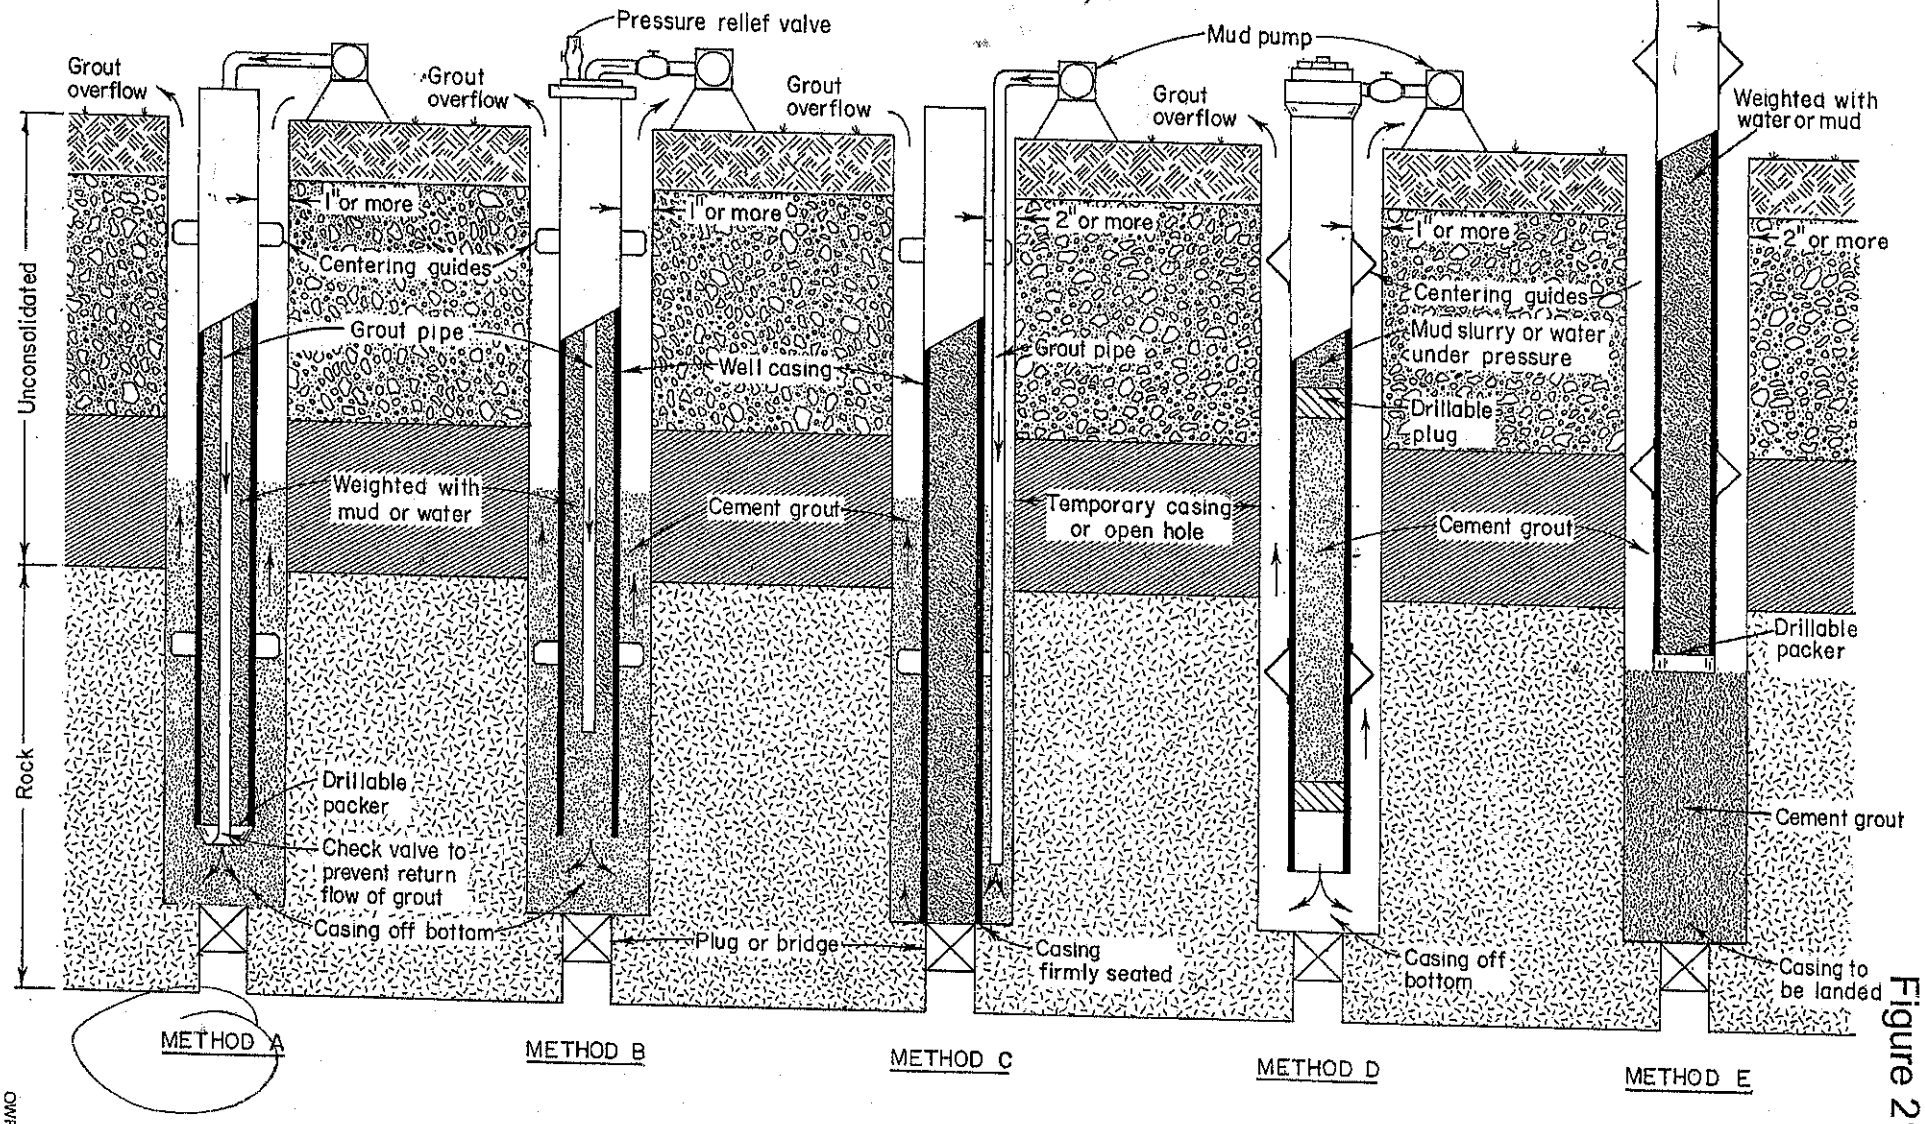

Figure 210-1

OWRD 2001